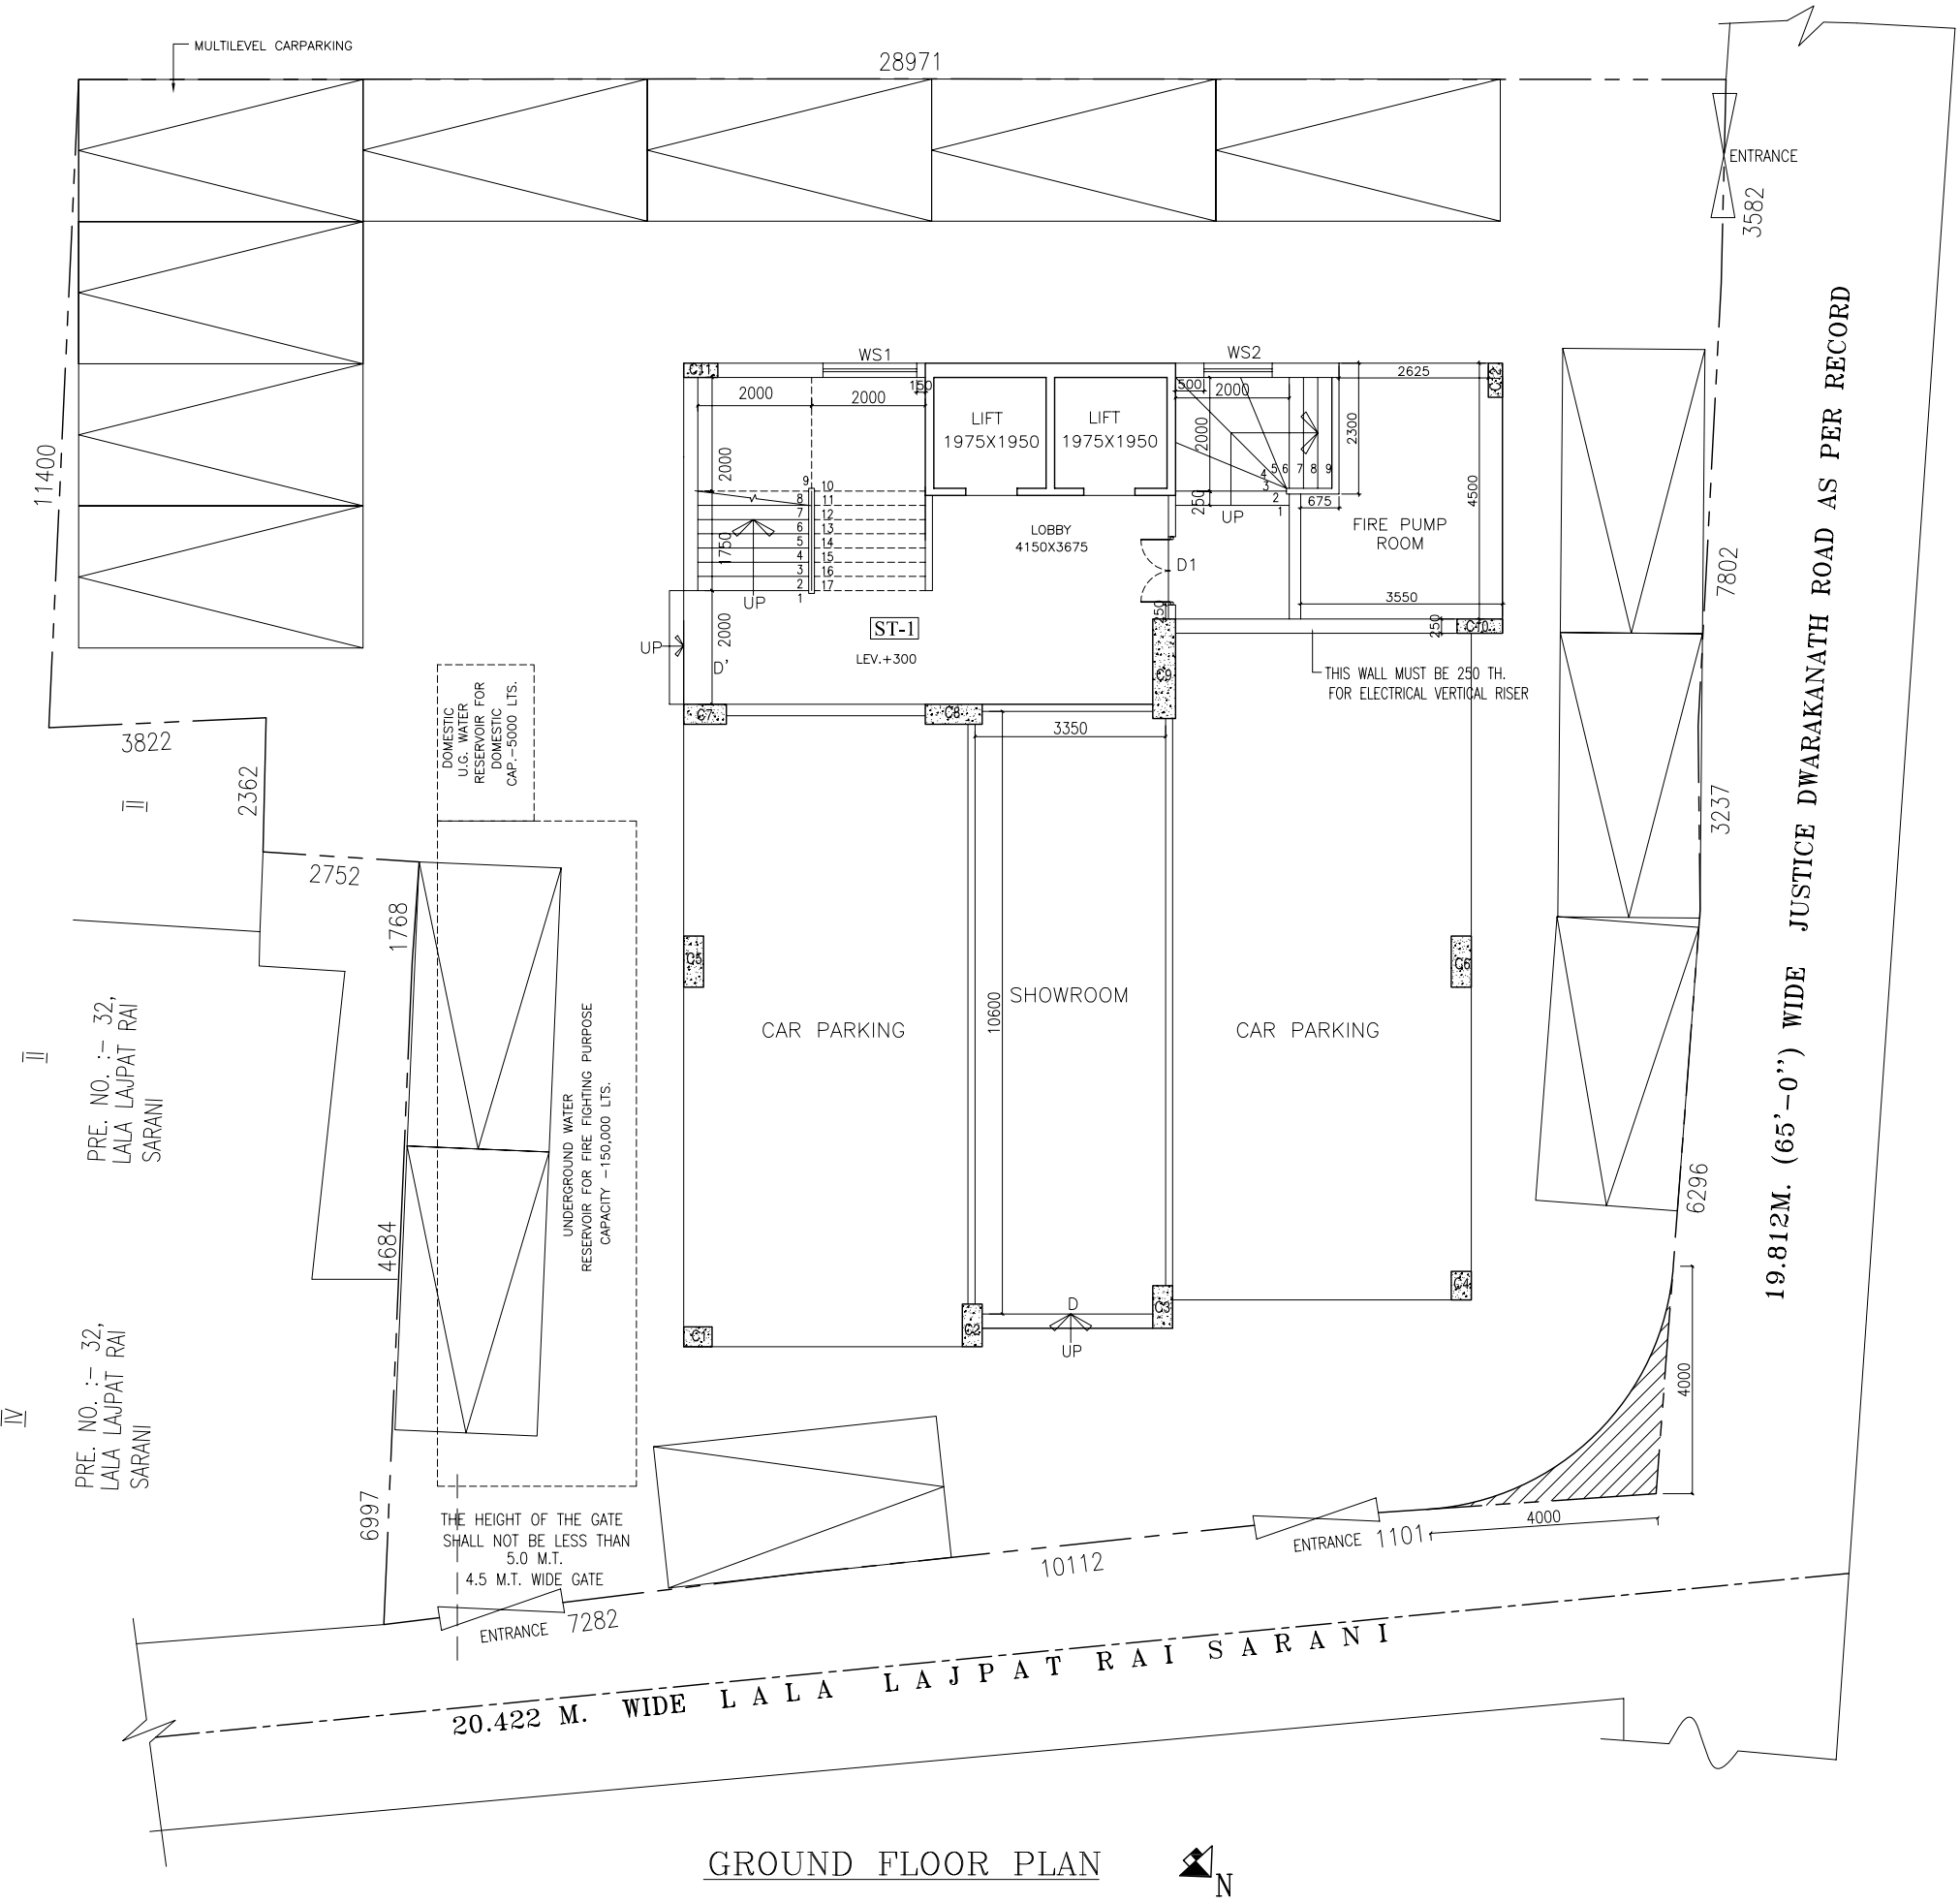


GROUND FLOOR PLAN

N